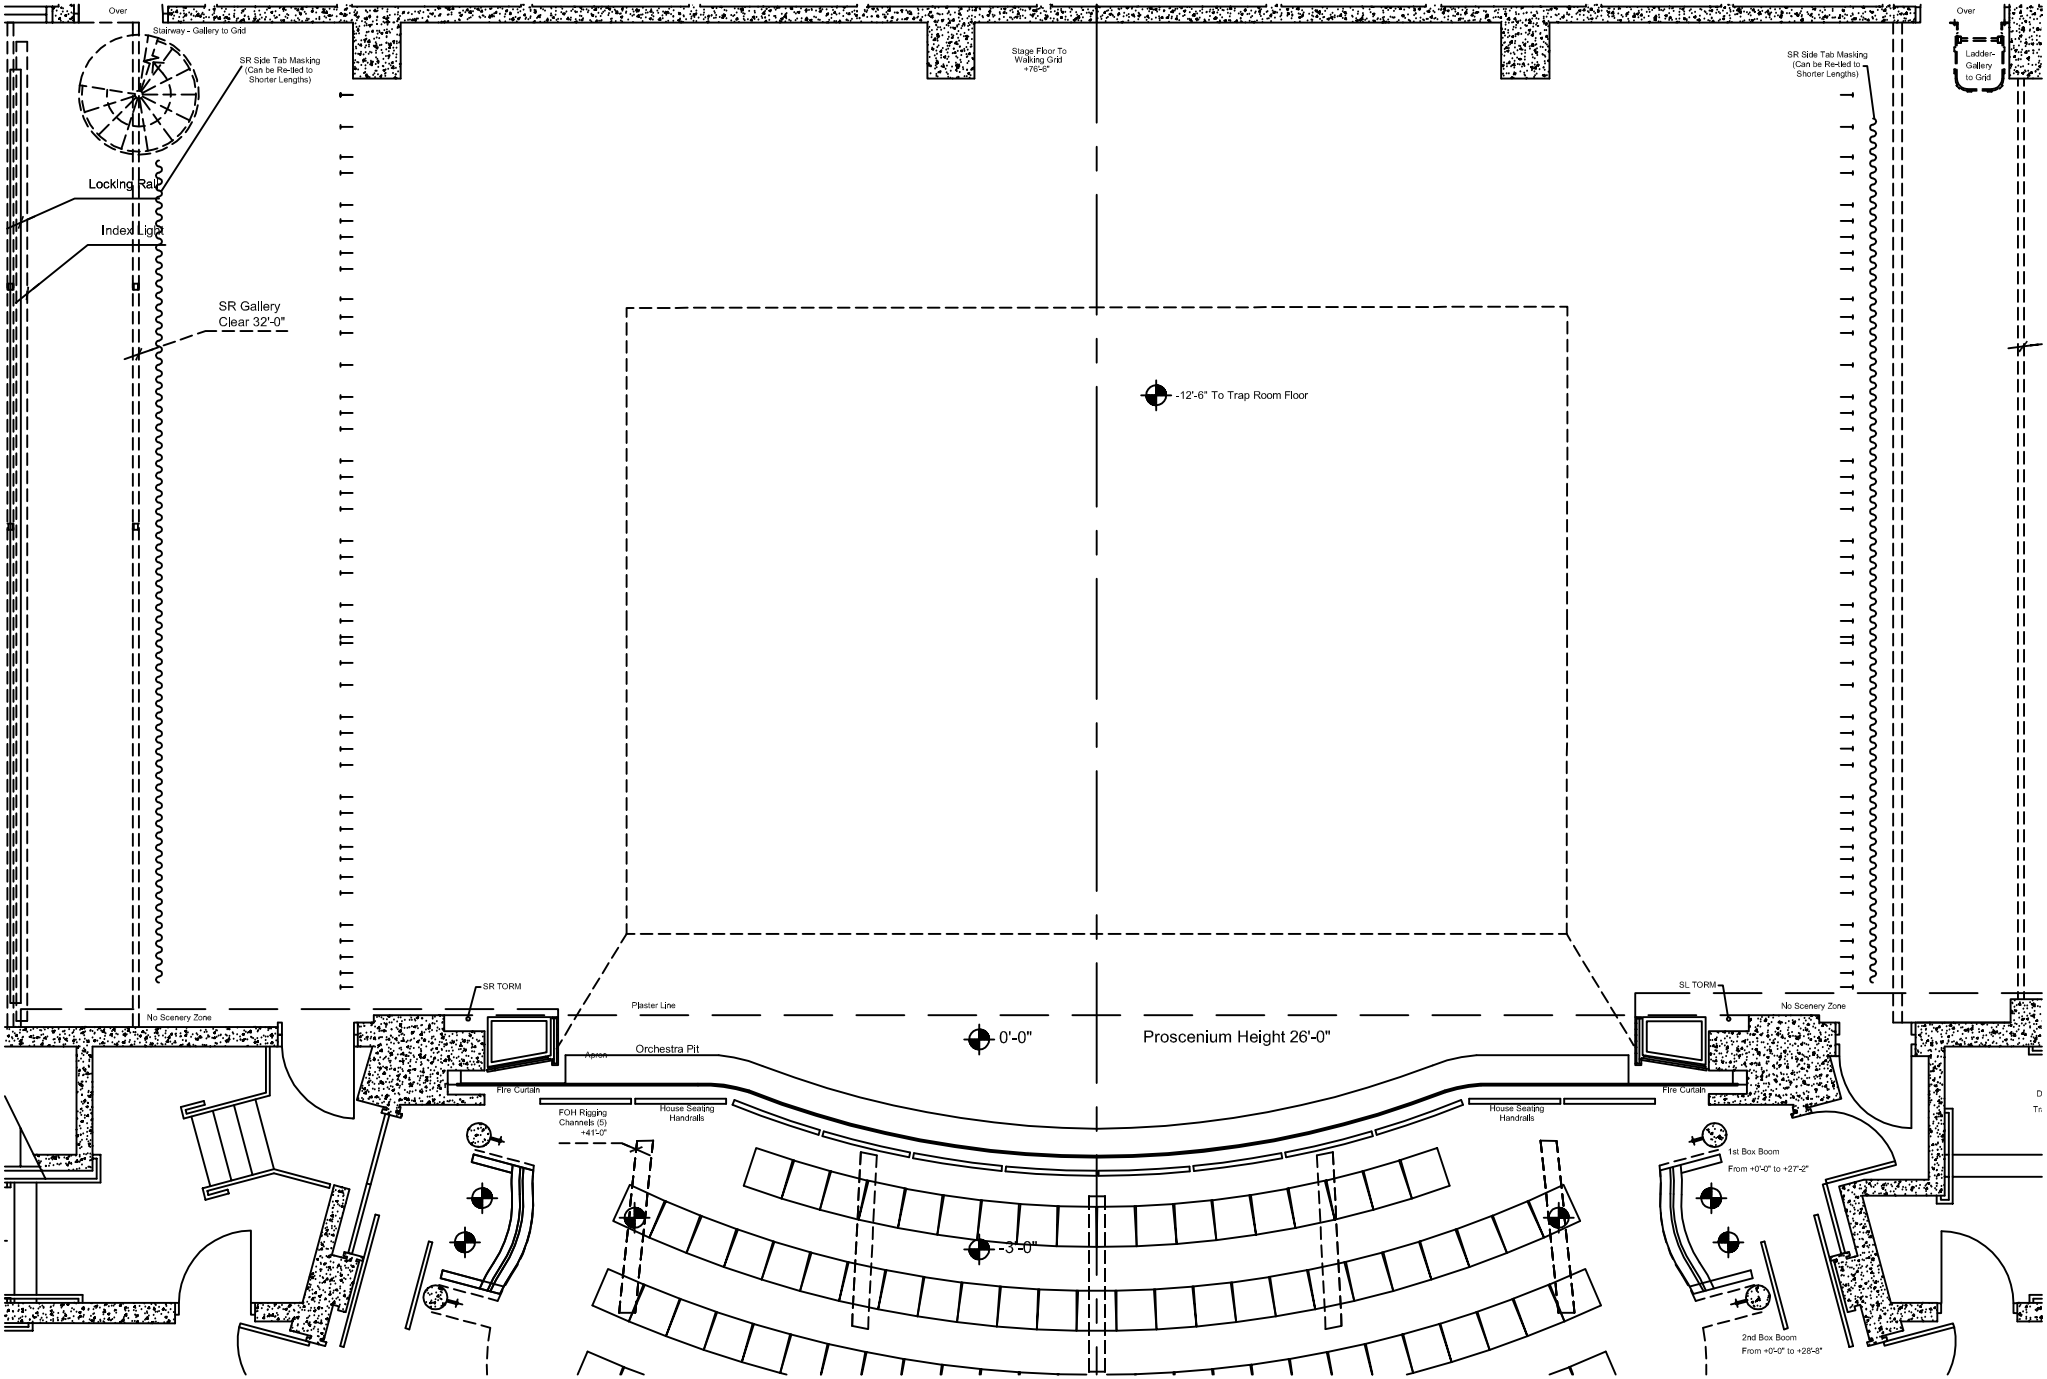
Over
Stairway - Gallery to Grid
SR Side Tab Masking (Can be Re-tied to Shorter Lengths)
Locking Rail
Index Light
SR Gallery Clear 32'-0"
Stage Floor To Walking Grid +76'-6"
-12'-6" To Trap Room Floor
SR Side Tab Masking (Can be Re-tied to Shorter Lengths)
Over
Ladder-Gallery to Grid
SR TORM
SL TORM
No Scenery Zone
No Scenery Zone
Plaster Line
Apron
Orchestra Pit
0'-0"
Proscenium Height 26'-0"
Fire Curtain
Fire Curtain
FOH Rigging Channels (5) +41'-0"
House Seating Handrails
House Seating Handrails
1st Box Boom From +0'-0" to +27'-2"
-3'-0"
2nd Box Boom From +0'-0" to +28'-8"

SCALE: 1/8" = 1'-0"